TMO/21769 AR

SURVEYED	GOOGLE DRIVEN
Y /	/ N

Closure details:

School Lane closed from junction with Quidditch Way for 40m southeast.

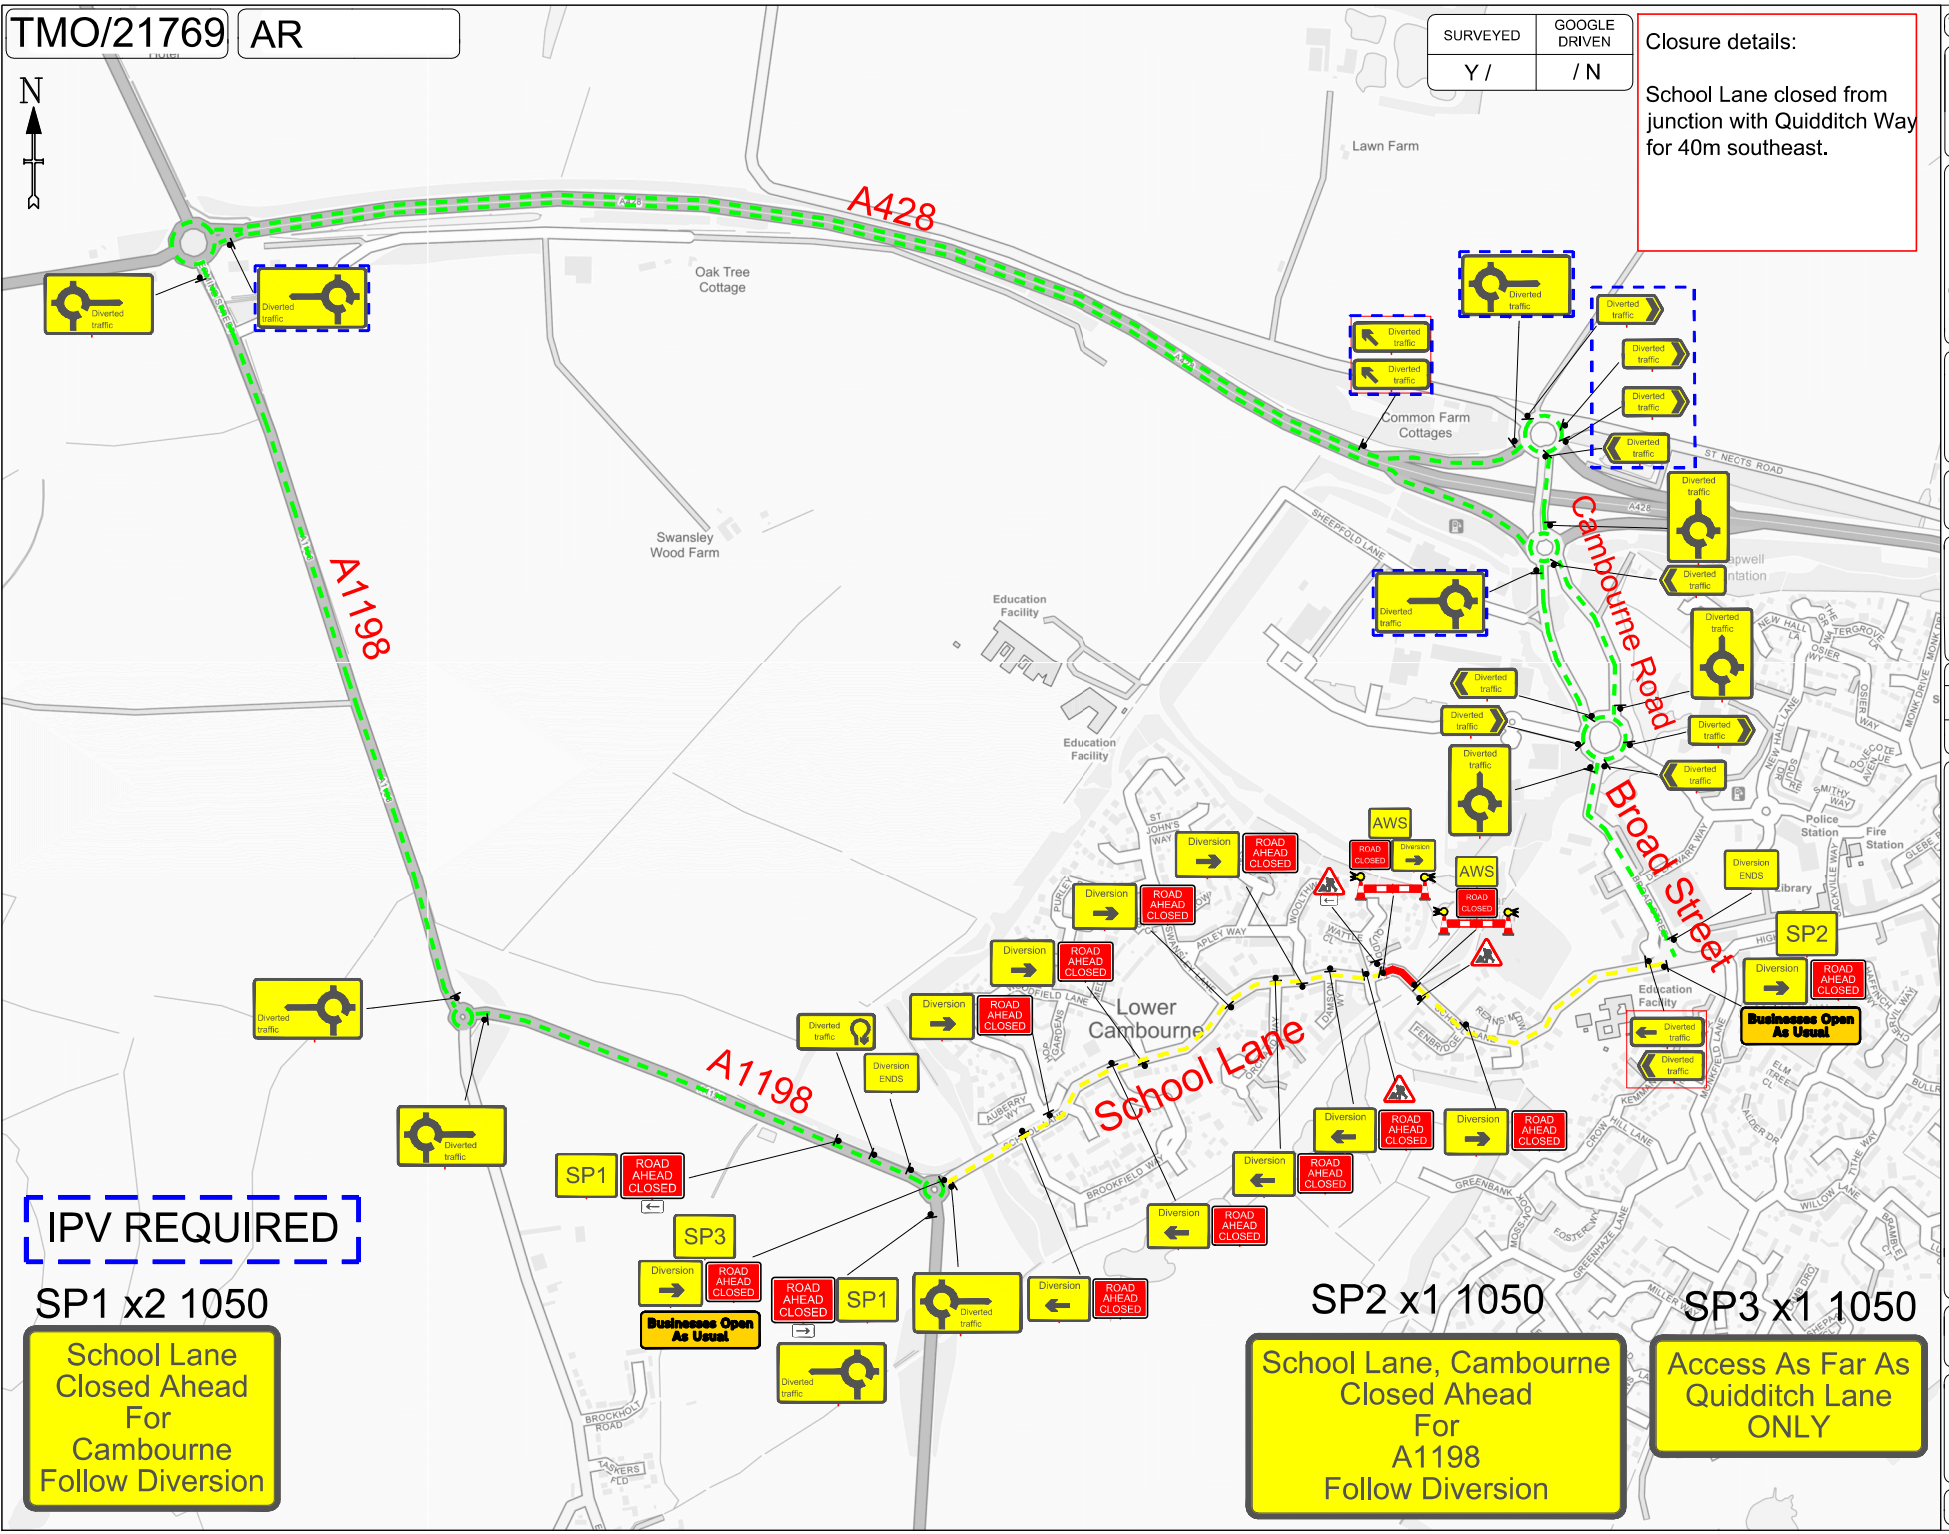

IPV REQUIRED

SP1 x2 1050

School Lane Closed Ahead For Cambourne Follow Diversion

SP2 x1 1050

School Lane, Cambourne Closed Ahead For A1198 Follow Diversion

SP3 x1 1050

Access As Far As Quidditch Lane ONLY

TMO-PL-008rev4 Review due - 01/04/15

TMO Highways
Unit 19c Diss Business Park
Diss Norfolk IP22 4GT
Tel:01379 676462

Customer Details:

Claret

Customer Ref: 55661752
Agent: Vicky Jackson-Milne

Drawing Details:
TM Type: Road closure
Location: School Road, Cambourne, CB23 6DD

Planner: Andy Rayner
Email: andy.rayner@tmohighways.co.uk

Key
- Sign Diagram
- Advances Location
- Road Closure Location
- Access Only
- Diversion Route
- Sign To Be On A Frame

Drawn/Revised

Drawn by	A.R	Revised by	–	Revision number	00
Date	22/01/19	Date	–		

Main Diversion Route;

Broad Street,
Cambourne Road,
A428,
A1198,
and Vice Versa

Drawing checked by;

PLEASE NOTE :
a. All Traffic Management to comply with current chapter 8 and Safety at Street Works and RoadWork's (A code of practice).
b. All road markings and signage to conform to the Traffic Signs Regulations and General Directions 2002.

This Drawing has been produced for the specific client and project as defined in drawing and customer details and is not intended for any other purpose.